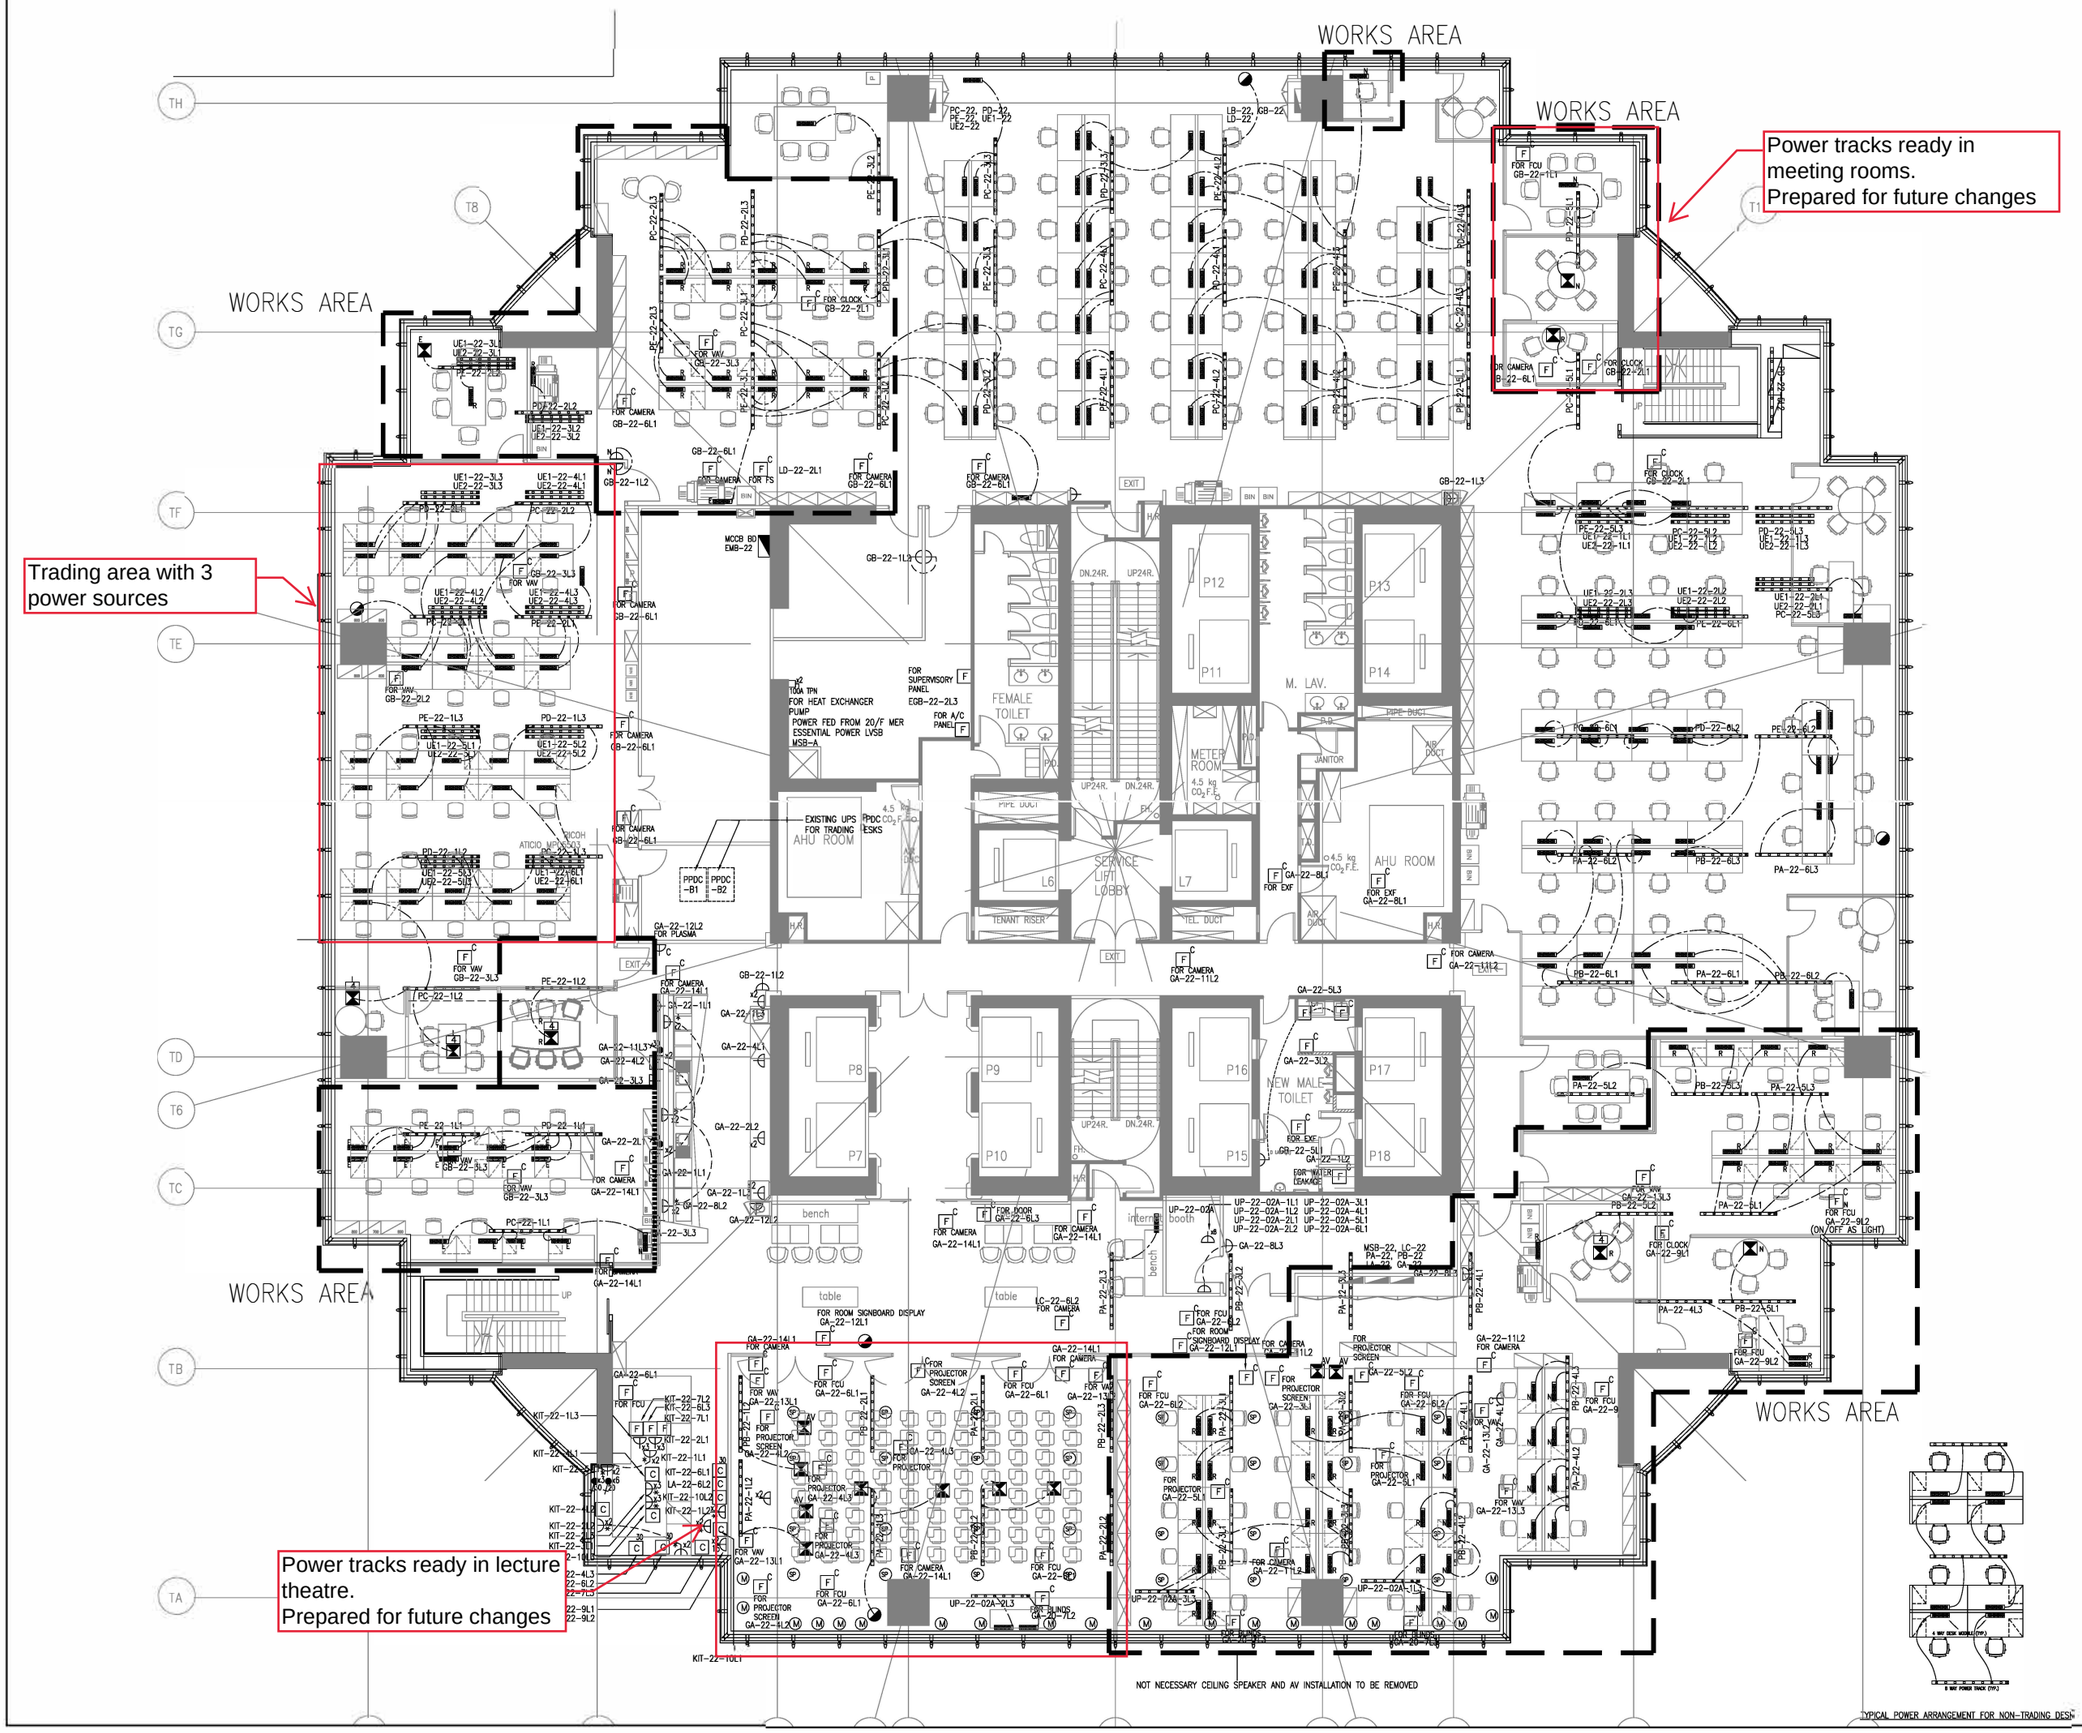

REV.	DESCRIPTION	DATE
0	ISSUE FOR TENDER / APPROVAL	

CLIENT

PROJECT MANAGER

INTERIOR DESIGNER

M&E CONSULTANT

PROJECT

DRAWING TITLE

JOB NO. | DRAWING NO.

SCALE 1:100@A1 | DRAWN | DESIGNED | CHECKED | DATE